


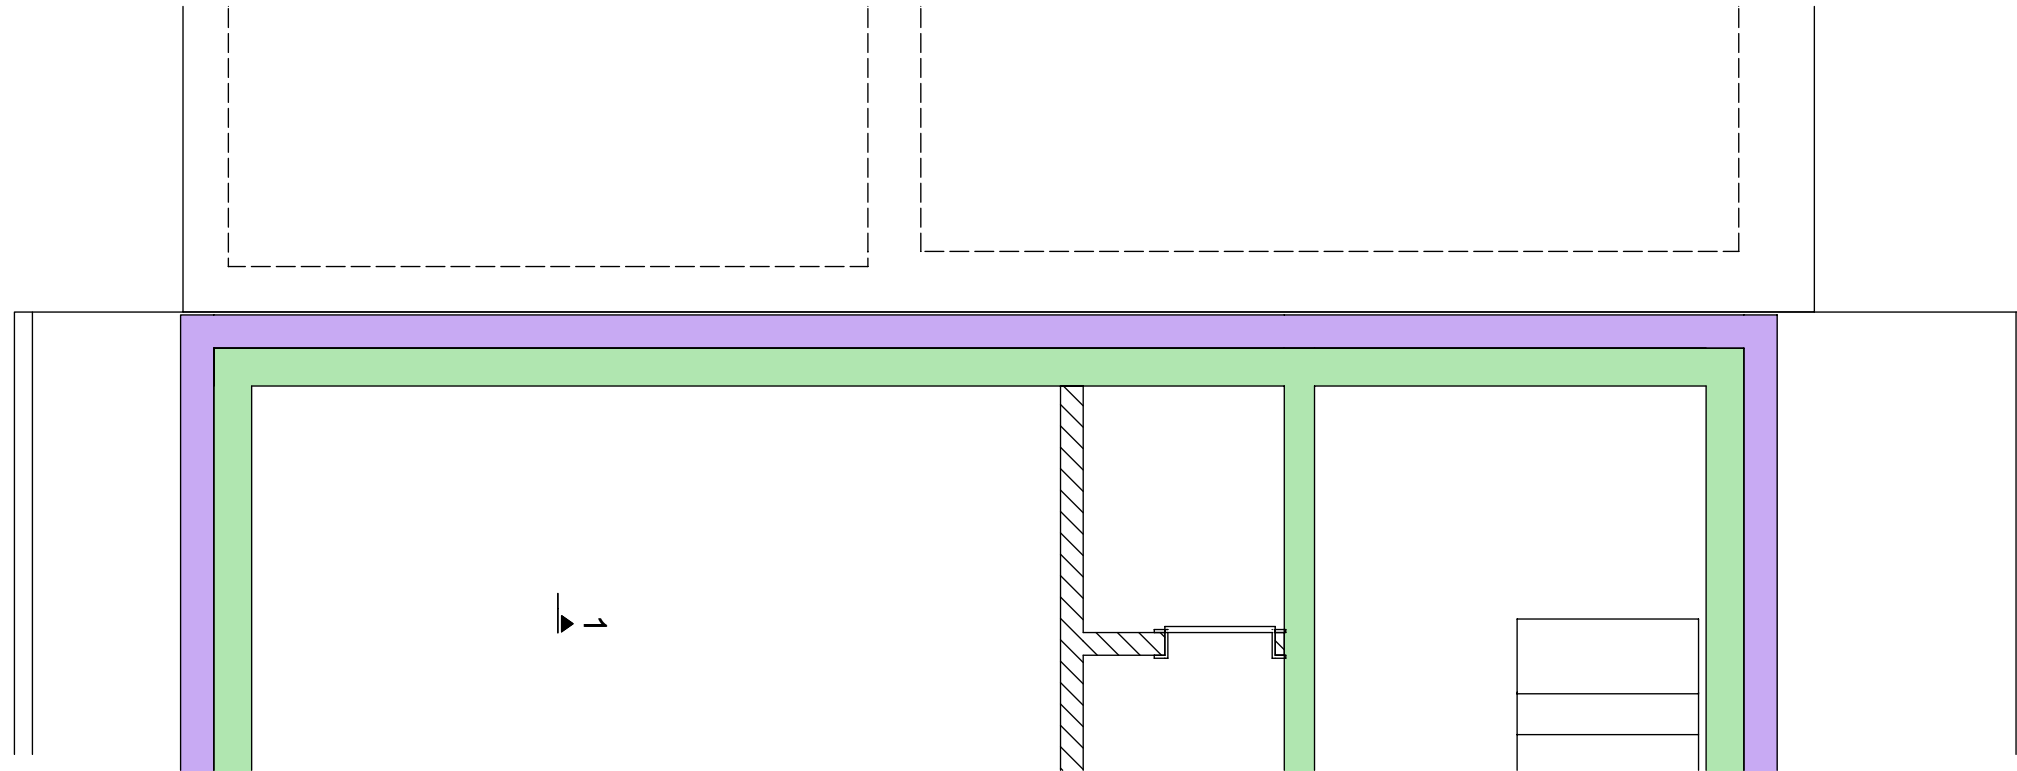

# Pianta

M = 1:50



## Sezione 1 - 1

M = 1:50

