



Sezione 2 - 2
M = 1:50

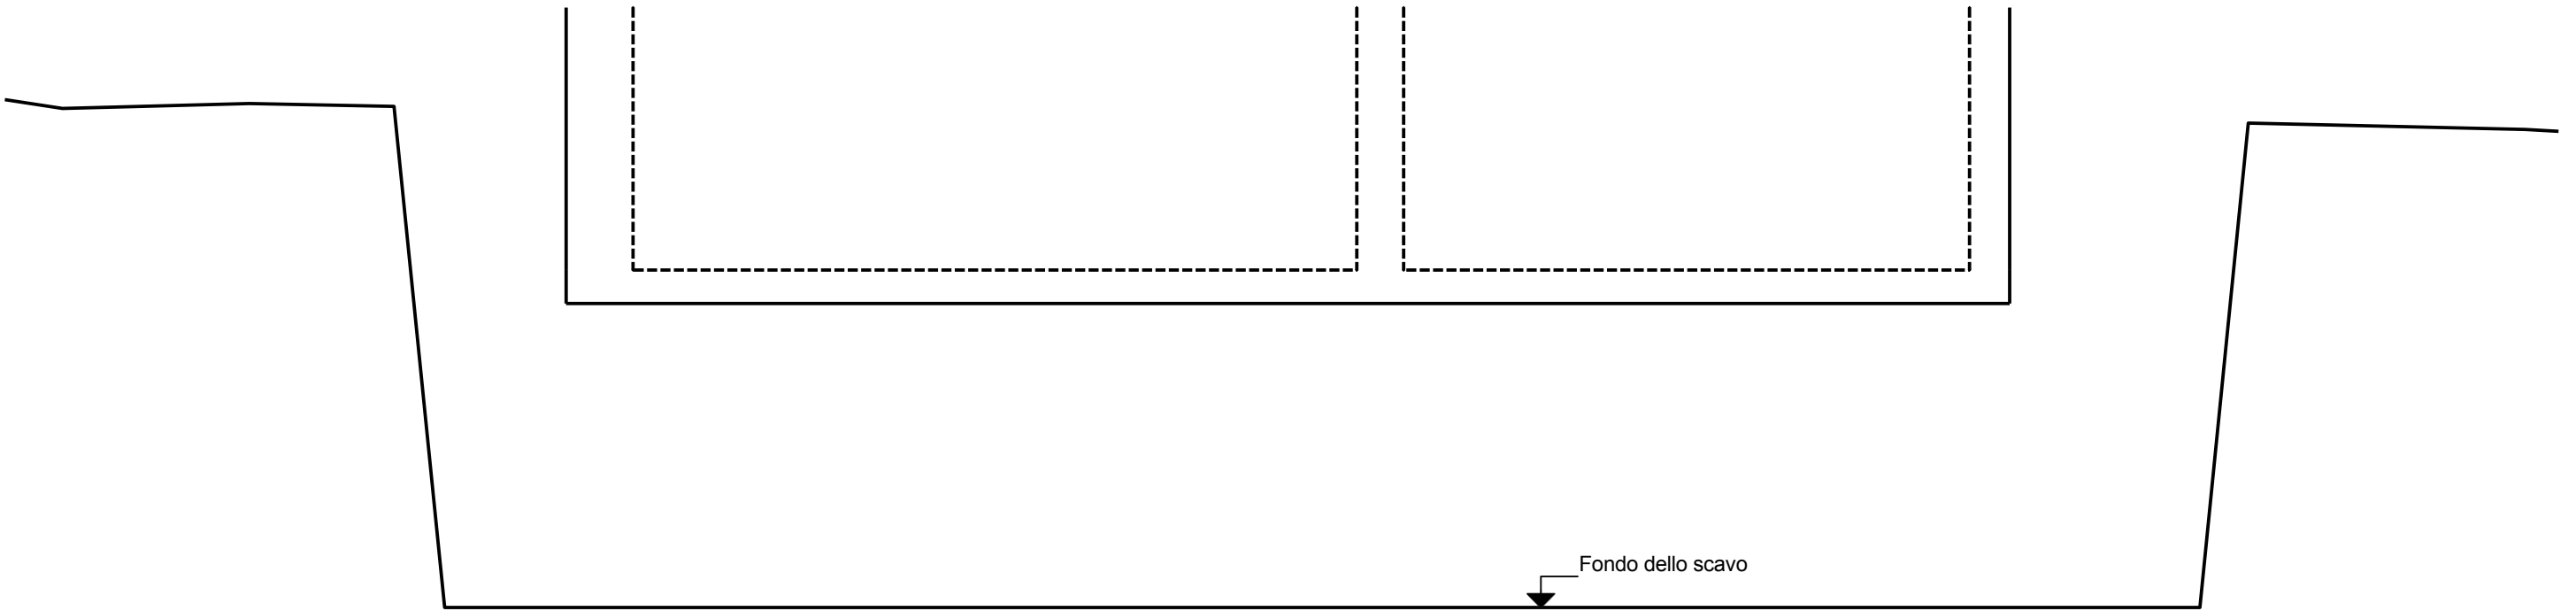

Sezione 1 - 1
M = 1:50

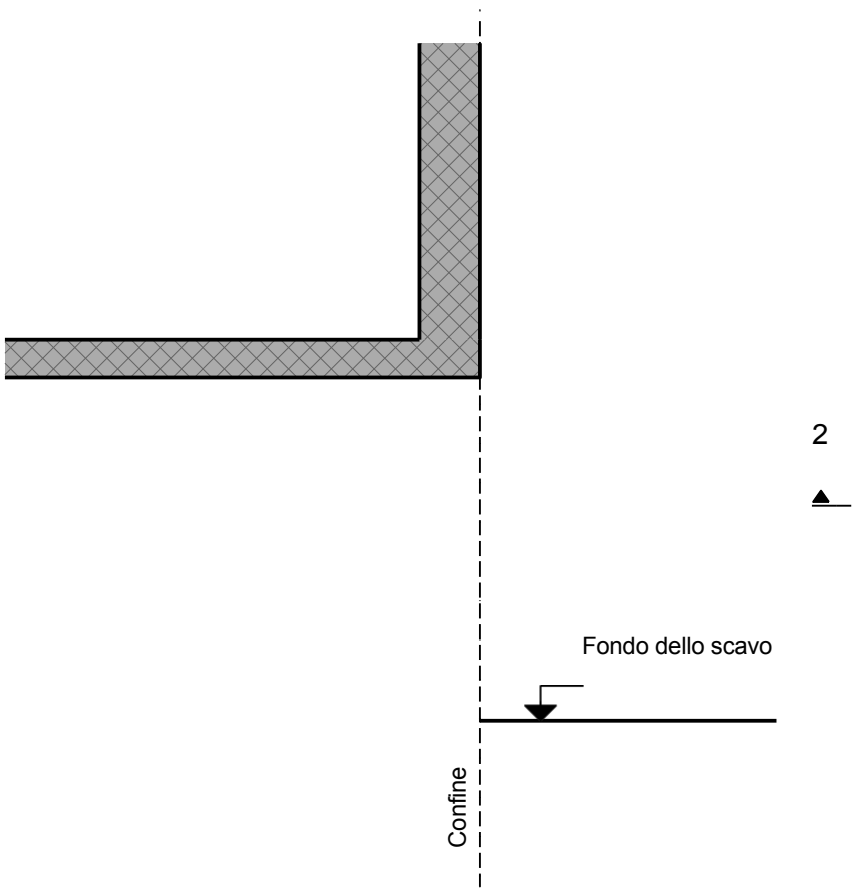

Pianta
M = 1:50

