


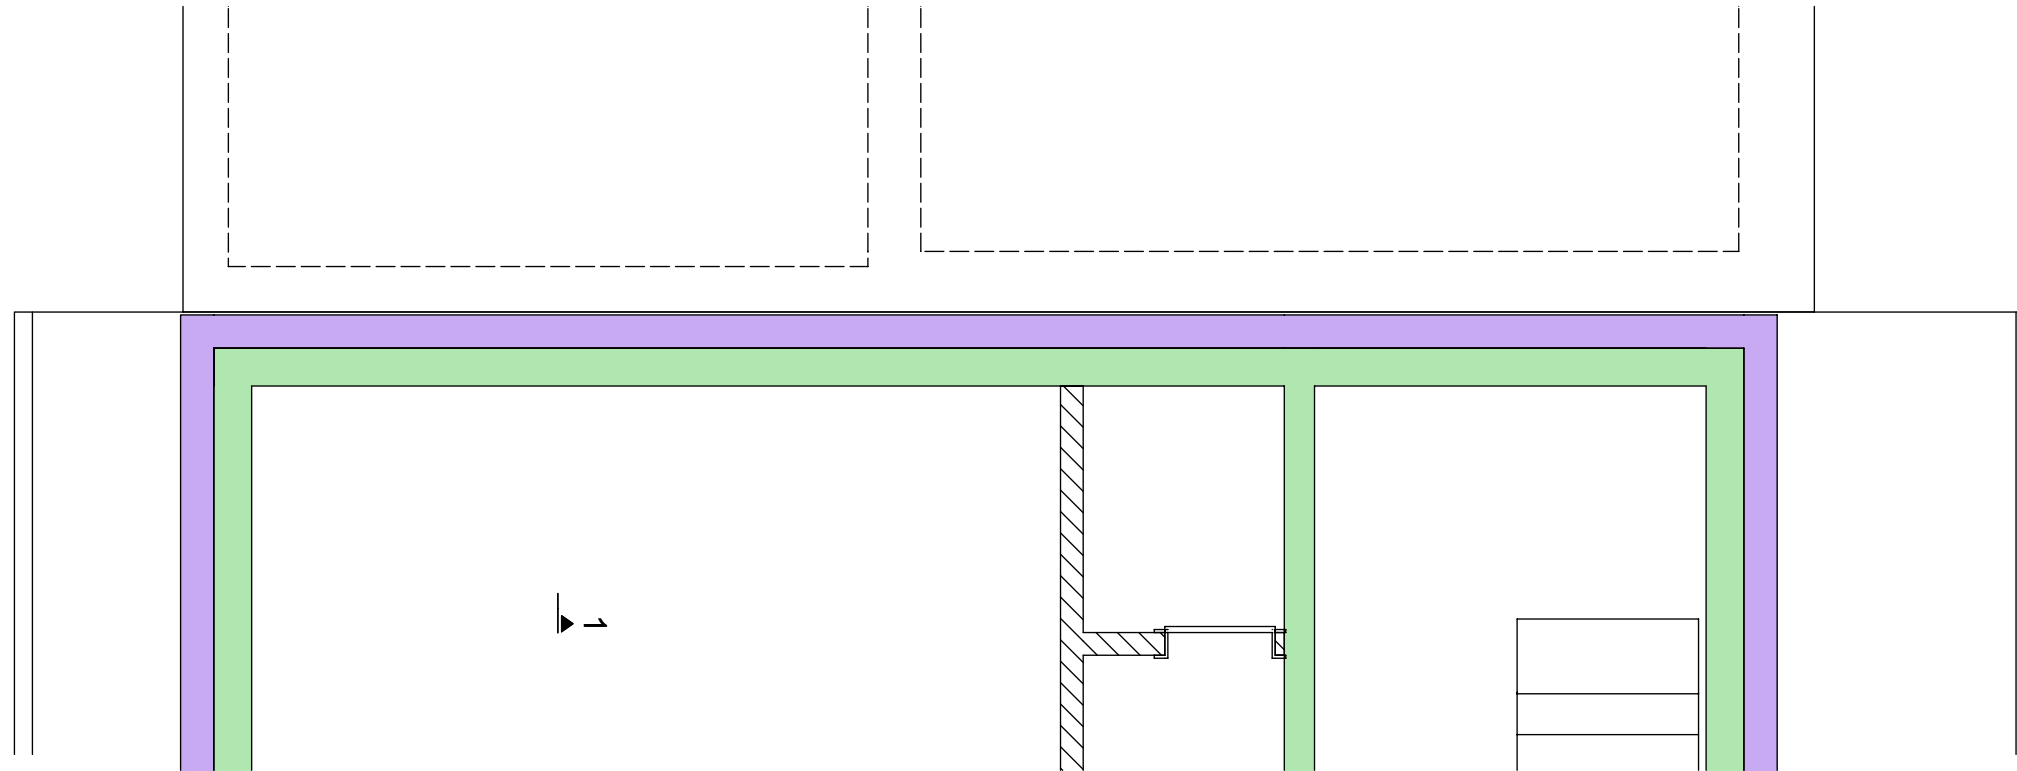

Plan

M = 1:50



Coupe 1 - 1

M = 1:50

